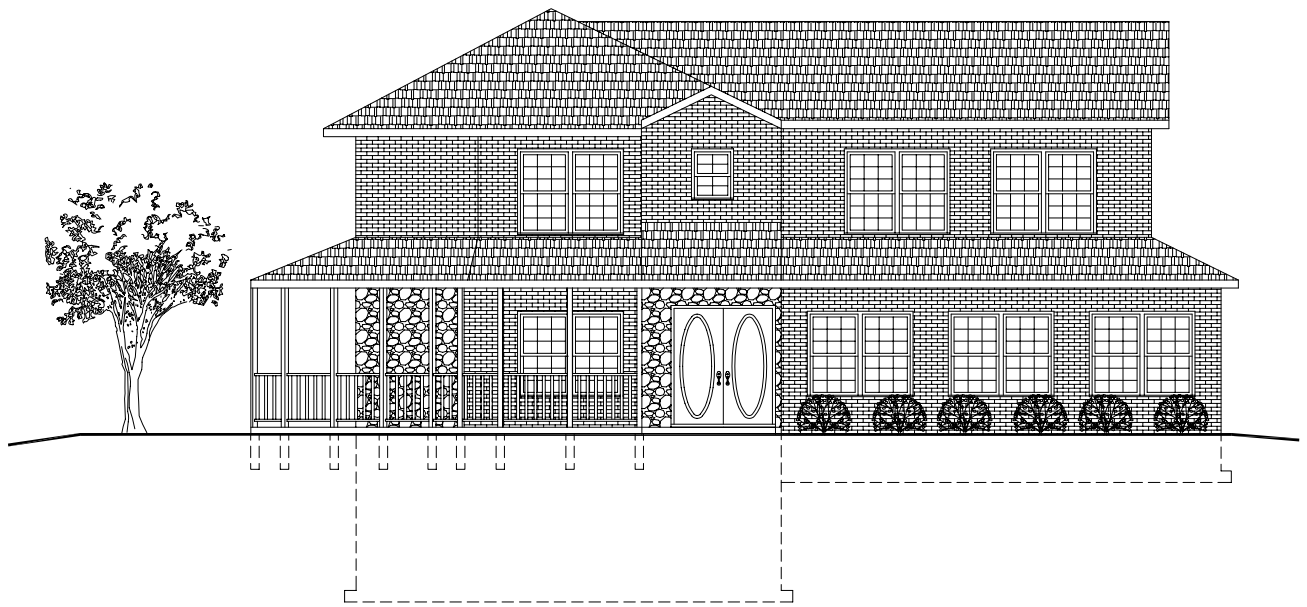

FRONT ELEVATION.

SCALE: 3/16" = 1'-0"

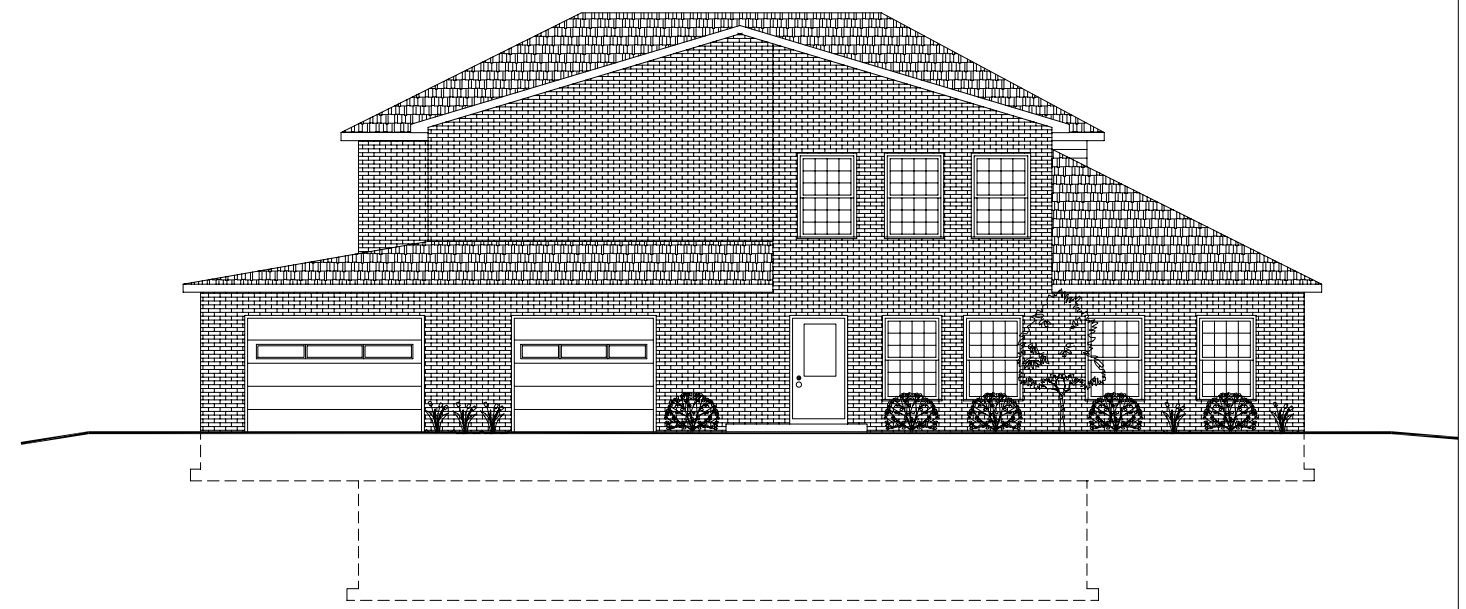

RIGHT ELEVATION.

SCALE: 3/16" = 1'-0"

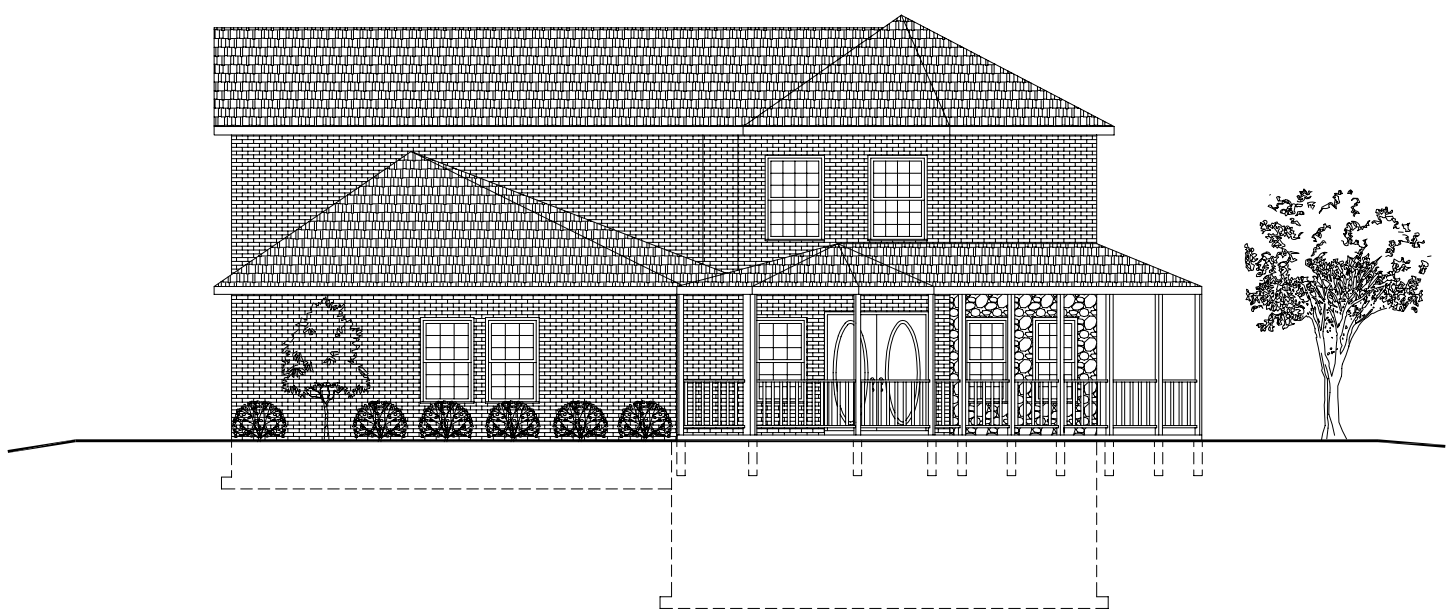

REAR ELEVATION.

SCALE: 3/16" = 1'-0"

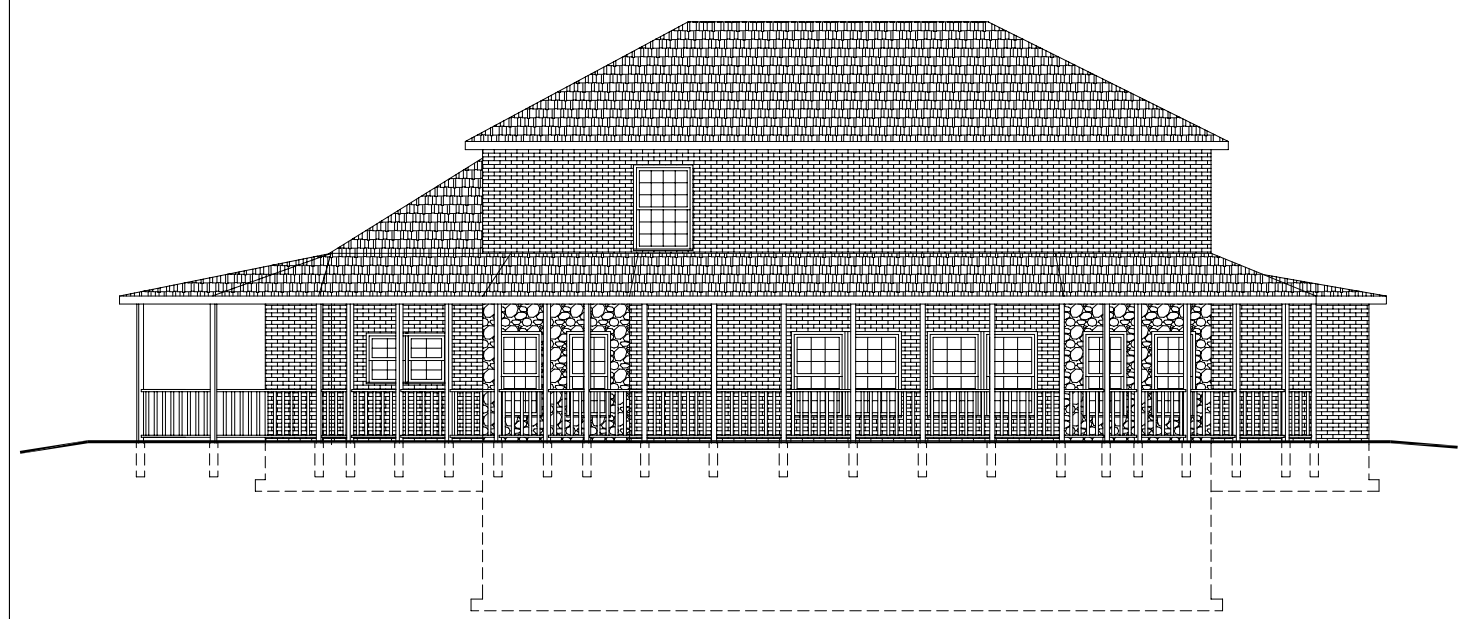

LEFT ELEVATION.

SCALE: 3/16" = 1'-0"